TYPICAL ROOM FOR X-RAYS

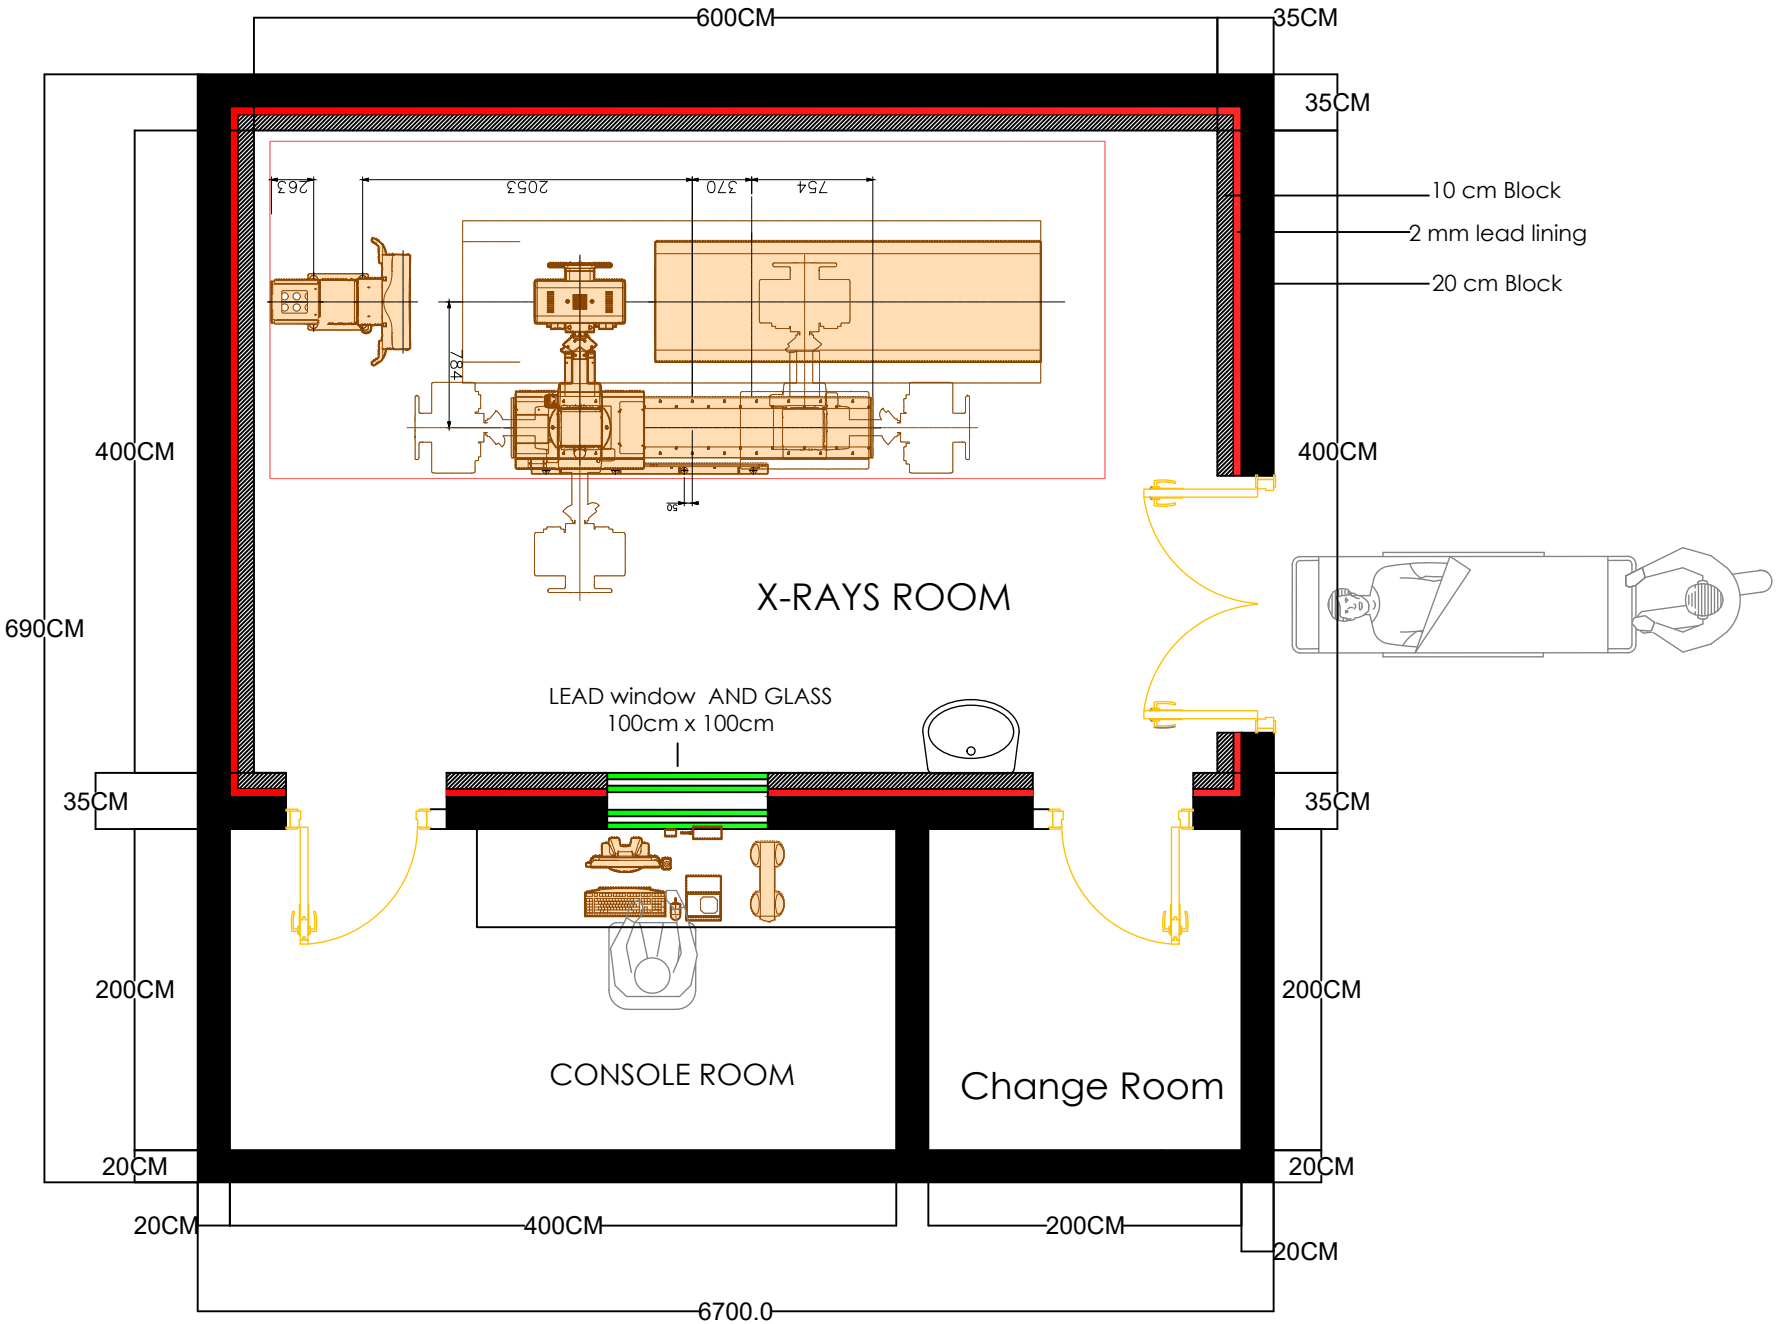

NOTE X-RAYS EXAM ROOM IN SIDE ALL DOOR MAST BE LEAD LINING